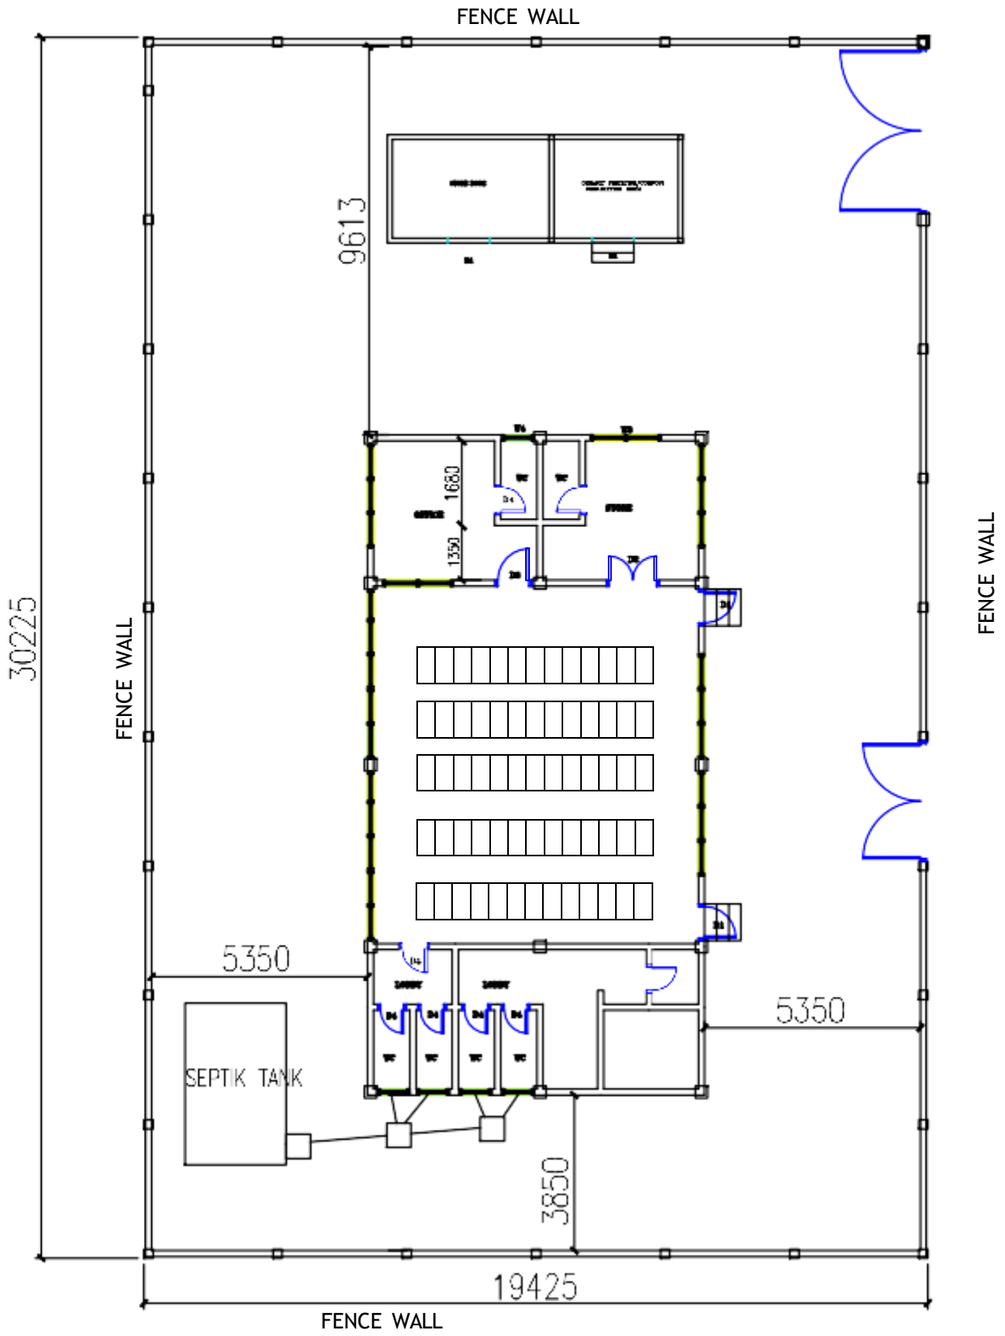


BLOCK PLAN

REVISION	DESCRIPTION

ARCHITECTURAL & ENGINEERING SERVICES LIMITED

(CONSULTING ENGINEERS, ARCHITECTS & SURVEYORS)

P.O.BOX [illegible], [illegible]

E-MAIL:AESLIP@GHANA.COM

ISSUING OFFICE:

ARCHITECTURAL DIVISION

CLIENT:

ACTIONAID GHANA

PROJECT:

DRAWING TITLE: BLOCK PLAN


SCALE: TO FIT SHEET

DATE: SEPT, 2026


MANAGING DIRECTOR:	SURV. GORDON TANGA
HEAD OF DIVISION:	
~~REGIONAL CONSULTANT:~~	ARC ABDULAI ABDUL-GAFARU
~~PROJECT ARCHITECT:~~	
ASSISTANT ARCHITECT:	
TECHNICAL OFFICER:	KWABENA OKYERE

PROJECT NO:

DRAWING NO: 02

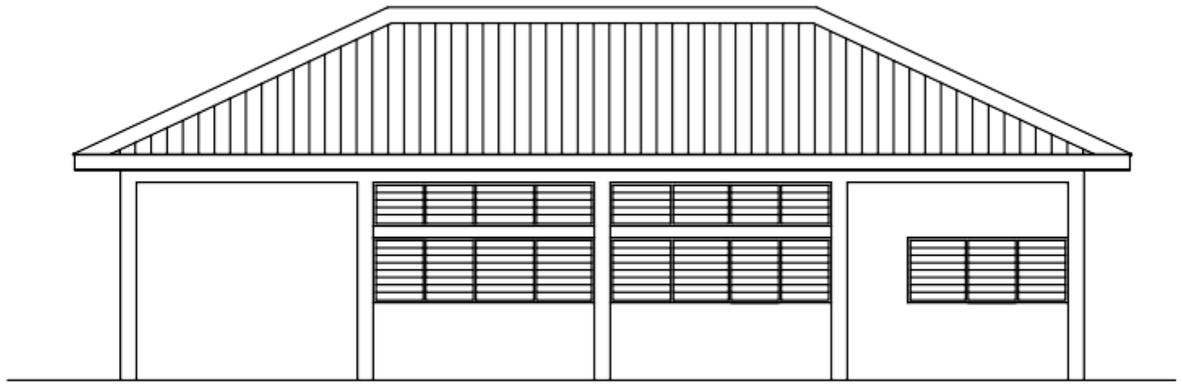

REAR ELEVATION

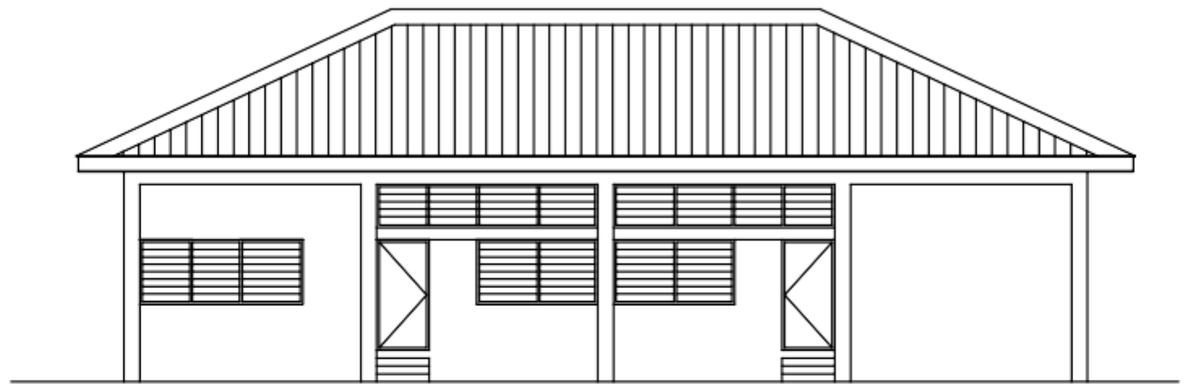

FRONT ELEVATION

REVISION	DESCRIPTION

ARCHITECTURAL & ENGINEERING SERVICES LIMITED

(CONSULTING ENGINEERS, ARCHITECTS & SURVEYORS)

P.O.BOX 186 WA, TEL....
E-MAIL:AESL@GHANA.COM

ISSUING OFFICE:

ARCHITECTURAL DIVISION

CLIENT:

ACTIONAID GHANA

PROJECT:

PROPOSED FARMERS TRAINING CENTER

DRAWING TITLE:

ELEVATIONS

SCALE: TO FIT SHEET

DATE: SEPT, 2026

MANAGING DIRECTOR:	SURV. GORDON TANGA
HEAD OF DIVISION:	
REGIONAL CONSULTANT	ARC ABDULAI ABDUL-GAFARU
PROJECT ARCHITECT:	
ASSISTANT ARCHITECT:	
TECHNICAL OFFICER:	KWABENA OKYERE

PROJECT NO:

DRAWING NO: **06**

ARCHITECTURAL & ENGINEERING SERVICES LIMITED

(CONSULTING ENGINEERS, ARCHITECTS & SURVEYORS)

P.O.BOX 186 WA, TEL....
E-MAIL:AESL@GHANA.COM
FOR: LASJOE CONSULT LIMITED

PROJECT:


PROPOSED FARMERS TRAINING CENTER

CLIENT:


ACTIONAID GHANA

DATE:


SEPTEMBER 2026

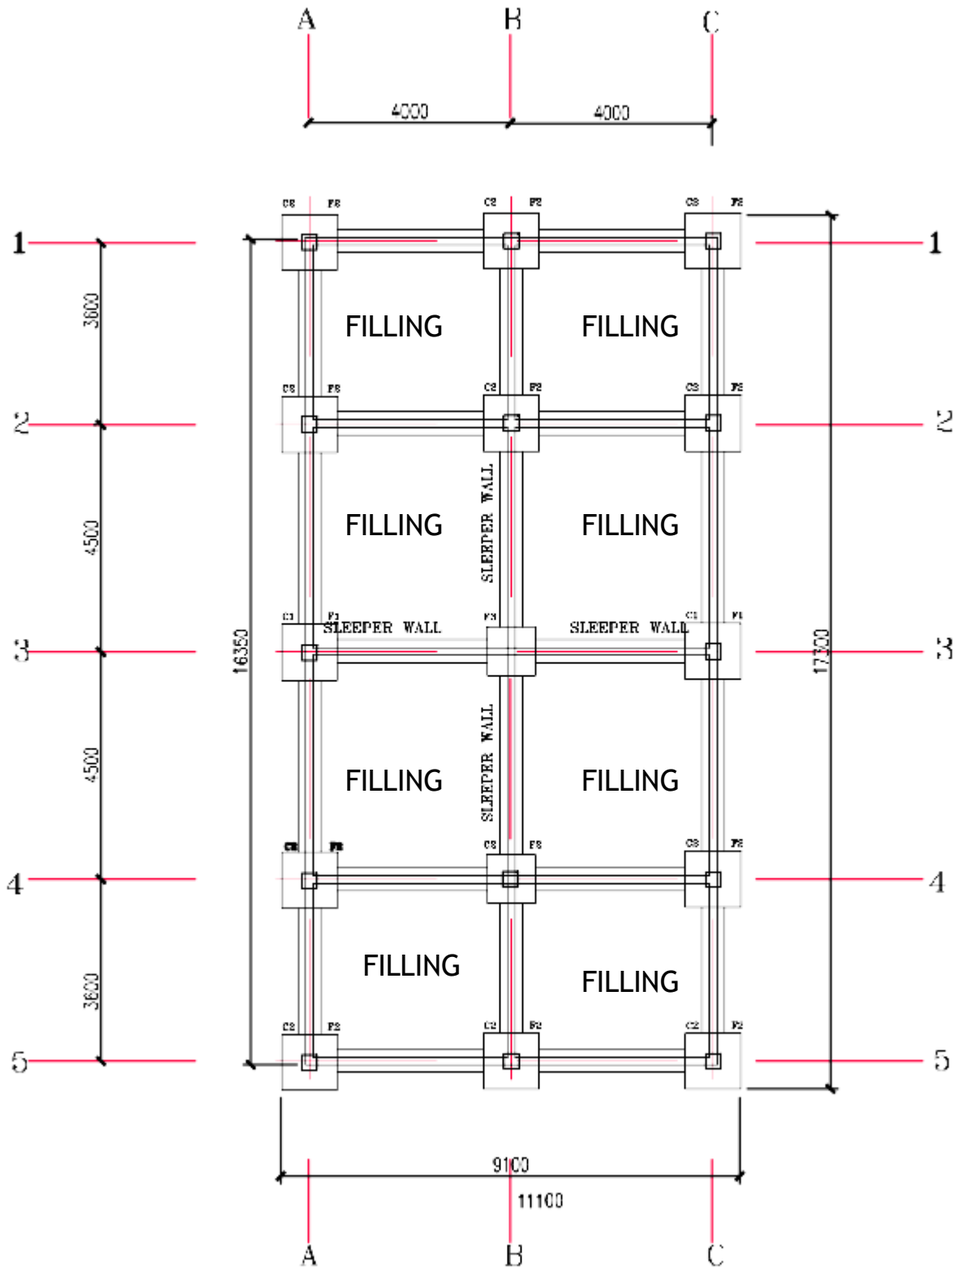


FOUNDATION PLAN

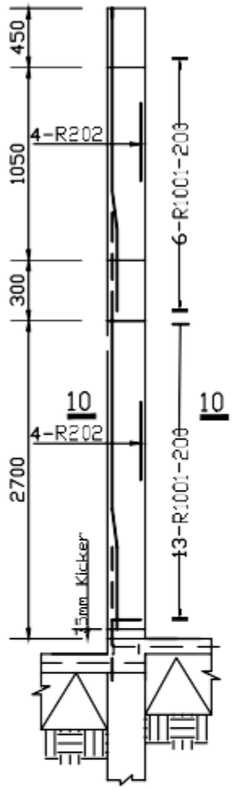


C1 (2 nos)

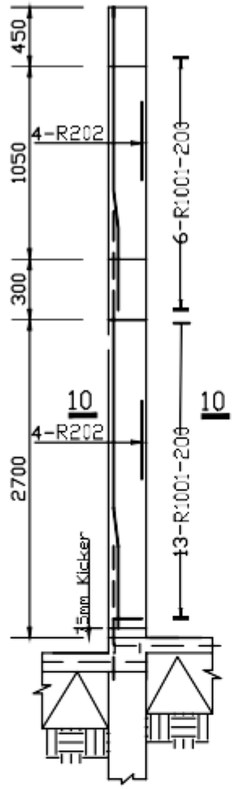


C2 (39 nos)

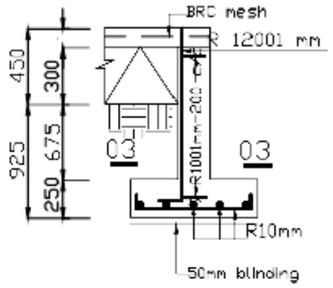

F3 (1 nos)

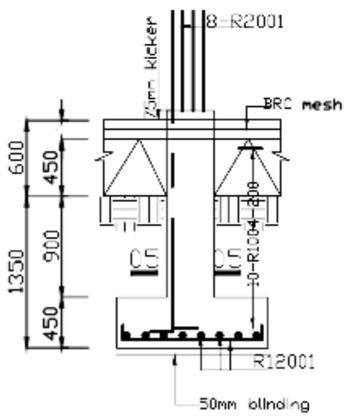

F1 (2 nos)

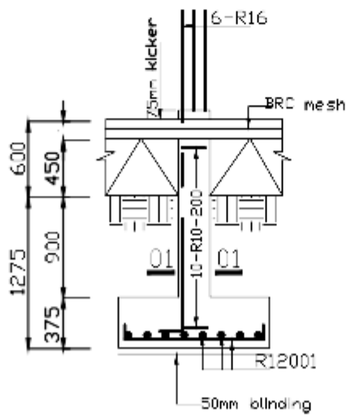

F2 (12 nos)

REVISION	DESCRIPTION	

ARCHITECTURAL & ENGINEERING SERVICES LIMITED
(CONSULTING ENGINEERS, ARCHITECTS & SURVEYORS)
P.O.BOX 186 WA, TEL...
E-MAIL:AESLIP@GHANA.COM

ISSUING OFFICE:
ARCHITECTURAL DIVISION

CLIENT:
ACTIONAID GHANA

PROJECT:
PROPOSED FARMERS TRAINING CENTER


DRAWING TITLE:
FOUNDATION PLAN& COLUMN DETAILS

SCALE: TO FIT SHEET
DATE: SEPT, 2026

MANAGING DIRECTOR:	SURV. GORDON TANGA
HEAD OF DIVISION:	
REGIONAL CONSULTANT	ARC ABDULAI ABDUL-GAFARU
PROJECT ARCHITECT:	
ASSISTANT ARCHITECT:	
TECHNICAL OFFICER:	KWABENA OKYERE


PROJECT NO:
DRAWING NO: 02

RR

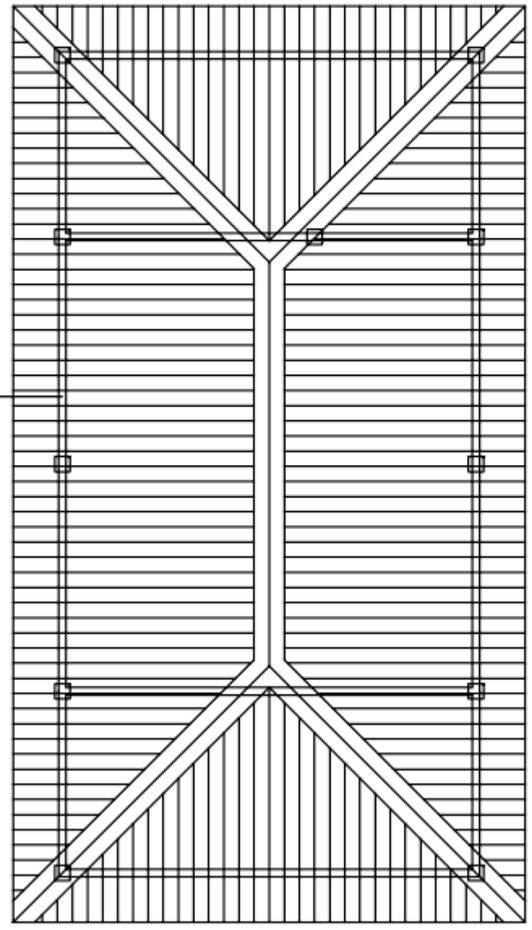


RR

ROOF PLAN

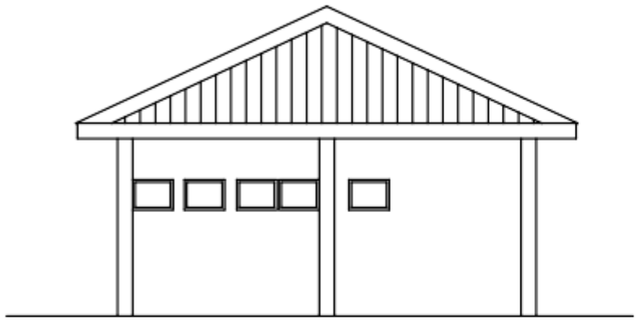

RIGHT-HAND SIDE ELEVATION

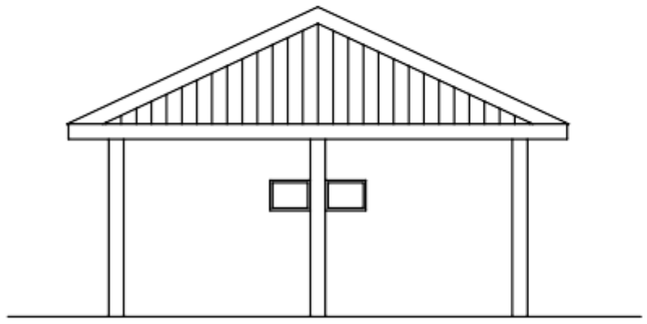

LEFT-HAND SIDE ELEVATION

REVISION	DESCRIPTION

ARCHITECTURAL & ENGINEERING SERVICES LIMITED

(CONSULTING ENGINEERS, ARCHITECTS & SURVEYORS)

P.O.BOX 1 86 WA, TEL:,
E-MAIL:AESL@GHANA.COM

ISSUING OFFICE:

ARCHITECTURAL DIVISION

CLIENT:

ACTIONAID GHANA

PROJECT:

PROPOSED FARMERS TRAINING CENTER

DRAWING TITLE:

AS PER DRAWING

SCALE:

TO FIT SHEET


DATE:

SEPT, 2026


MANAGING DIRECTOR:	SURV. GORDON TANGA
HEAD OF DIVISION:	
REGIONAL CONSULTANT	ARC ABDULAI ABDUL-GAFARU
PROJECT ARCHITECT:	
ASSISTANT ARCHITECT:	
TECHNICAL OFFICER:	KWABENA OKYERE

PROJECT NO:


DRAWING NO: **04**

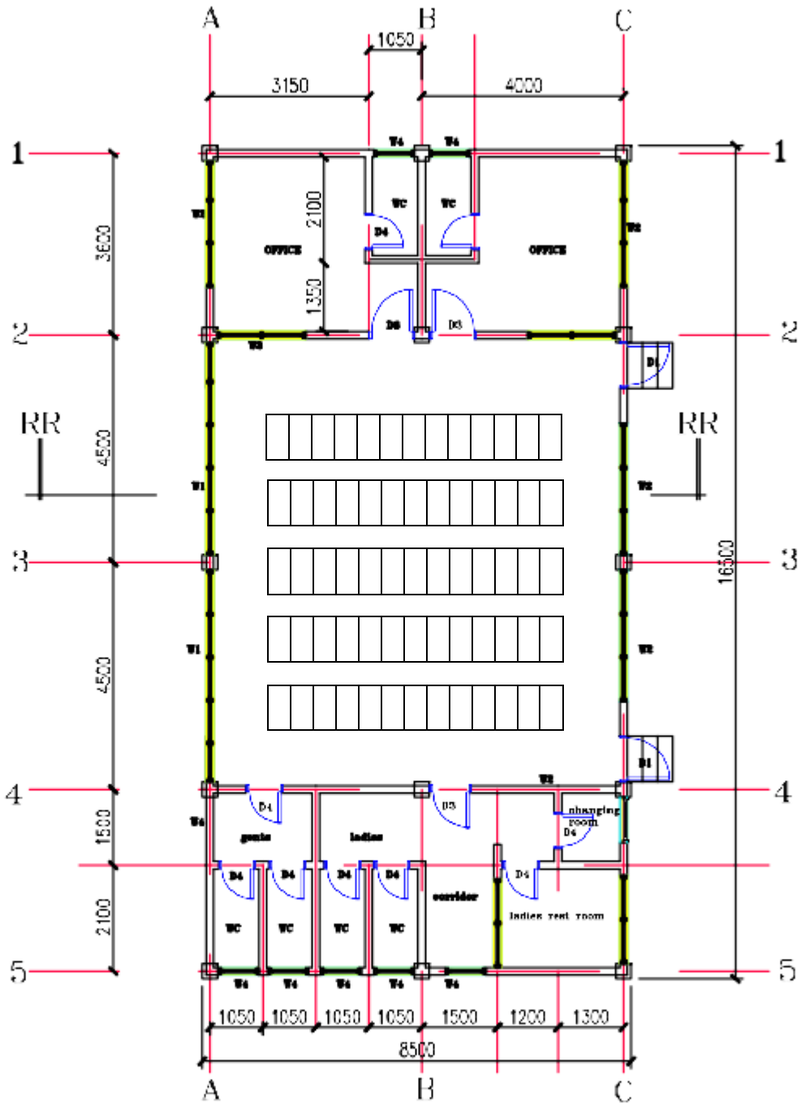


GROUND FLOOR PLAN

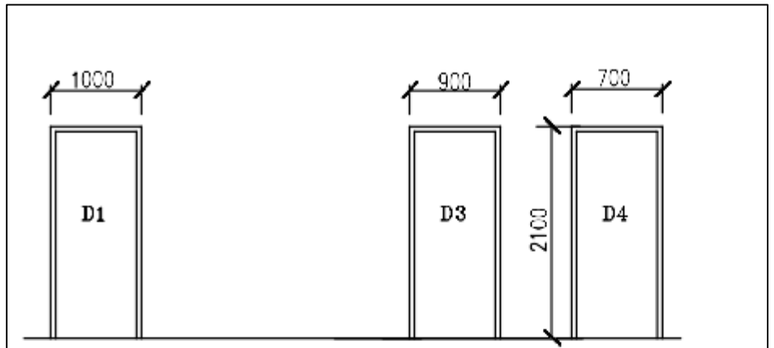

DOOR SCHEDULE

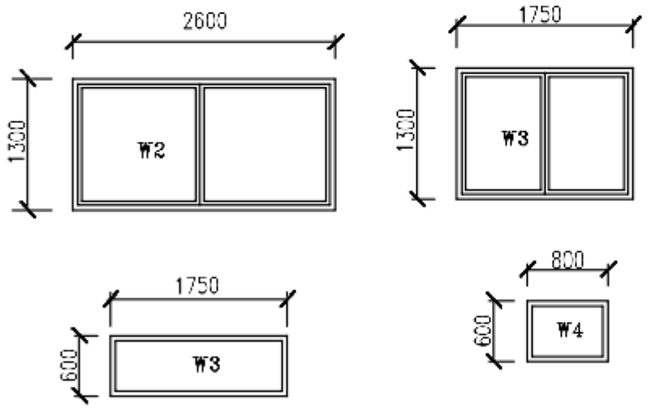

WINDOW SCHEDULE

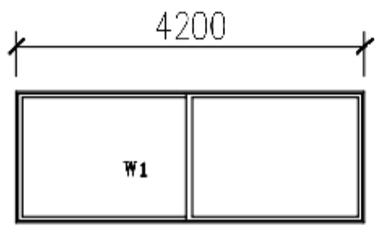

REVISION	DESCRIPTION	

ARCHITECTURAL & ENGINEERING SERVICES LIMITED
(CONSULTING ENGINEERS, ARCHITECTS & SURVEYORS)
P.O.BOX 186 WA, TEL...
E-MAIL:AESLI@GHANA.COM

ISSUING OFFICE:
ARCHITECTURAL DIVISION

CLIENT:
ACTIONAID GHANA

PROJECT:
PROPOSED FARMERS TRAINING CENTER

DRAWING TITLE:
AS PER DRAWING


SCALE:
TO FIT SHEET

DATE:
SEPT. 2026

MANAGING DIRECTOR:	SURV. GORDON TANGA
HEAD OF DIVISION:	
REGIONAL CONSULTANT:	ARC ABDULAI ABDUL GAFARU
PROJECT ARCHITECT:	
ASSISTANT ARCHITECT:	
TECHNICAL OFFICER:	KWABENA OKYERE

PROJECT NO:

DRAWING NO: 03

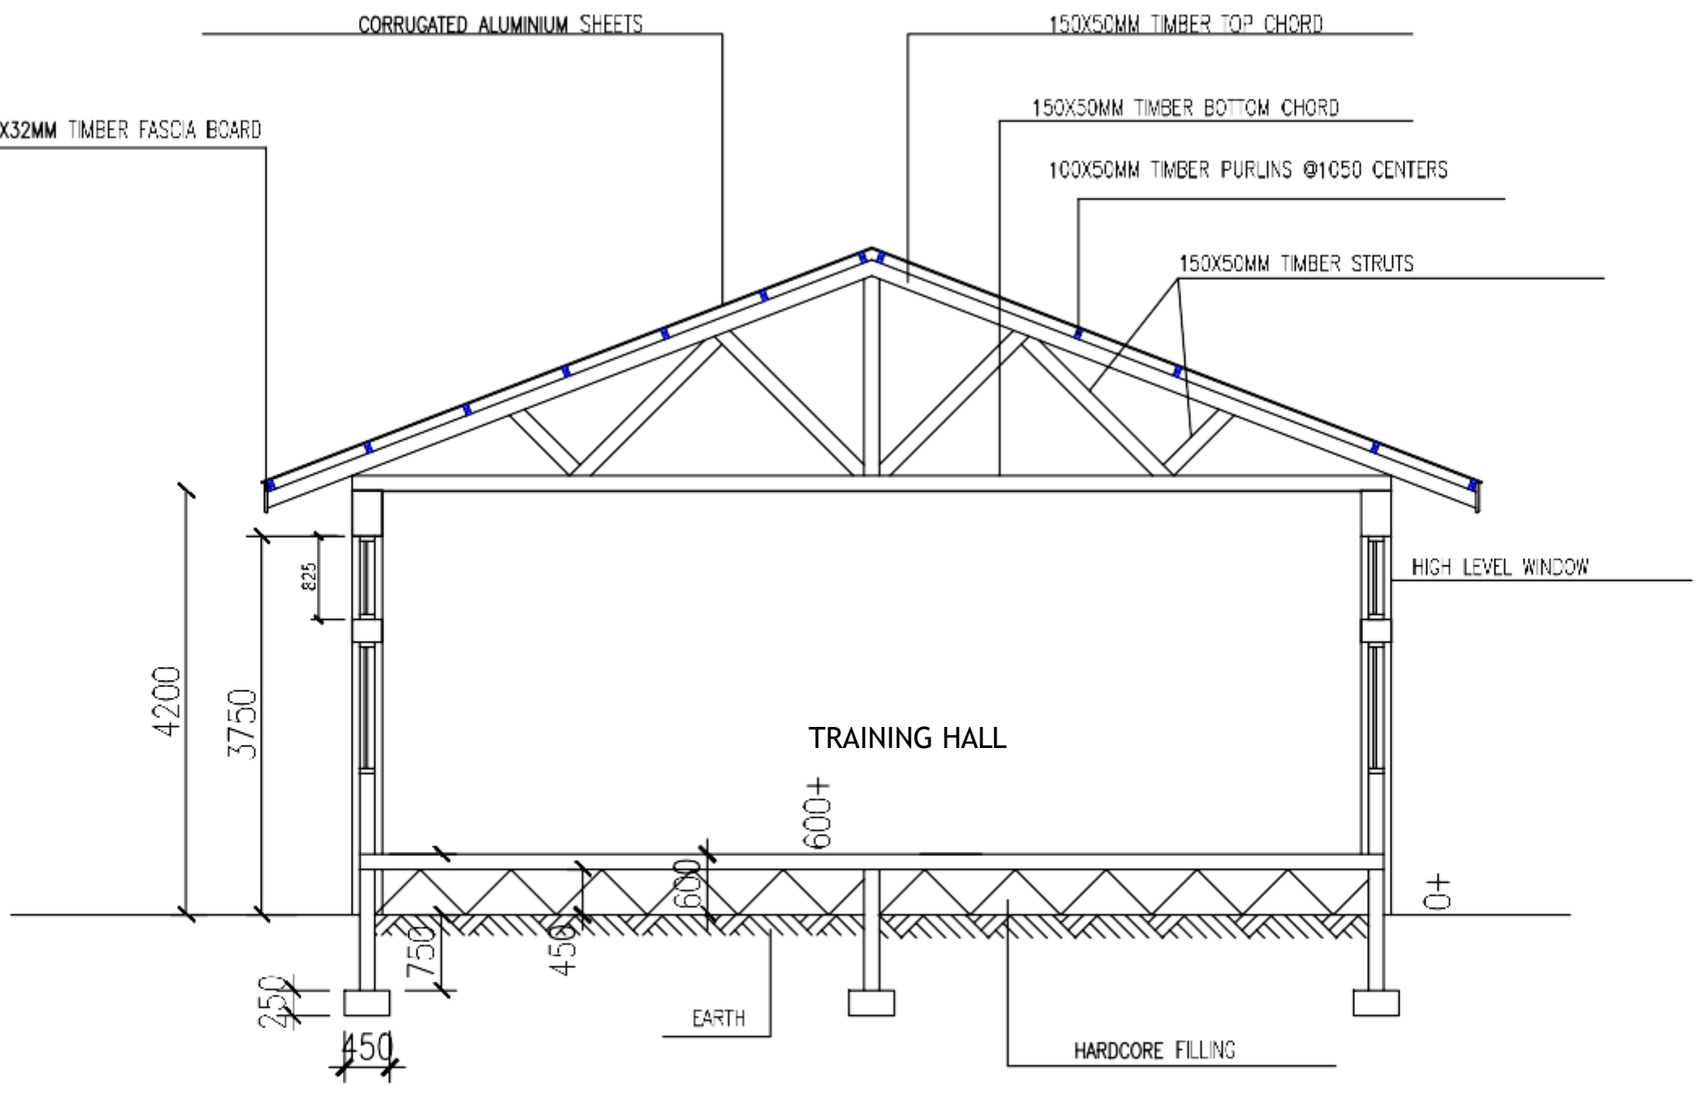

REVISION	DESCRIPTION

ARCHITECTURAL & ENGINEERING SERVICES LIMITED
(CONSULTING ENGINEERS, ARCHITECTS & SURVEYORS)
P.O.BOX 1 86 WA, TEL...
E-MAIL:AESL@GHANA.COM

ISSUING OFFICE:
ARCHITECTURAL DIVISION

CLIENT:
ACTIONAID GHANA

PROJECT:
PROPOSED FARMERS TRAINING CENTER

DRAWING TITLE:
SECTION

SCALE: TO FIT SHEET
DATE: SEPT, 2026

MANAGING DIRECTOR:	SURV. GORDON TANGA
HEAD OF DIVISION:	
REGIONAL CONSULTANT	ARC ABDULAI ABDUL-GAFARU
PROJECT ARCHITECT:	
ASSISTANT ARCHITECT:	
TECHNICAL OFFICER:	KWABENA OKYERE

PROJECT NO:
DRAWING NO: **05**